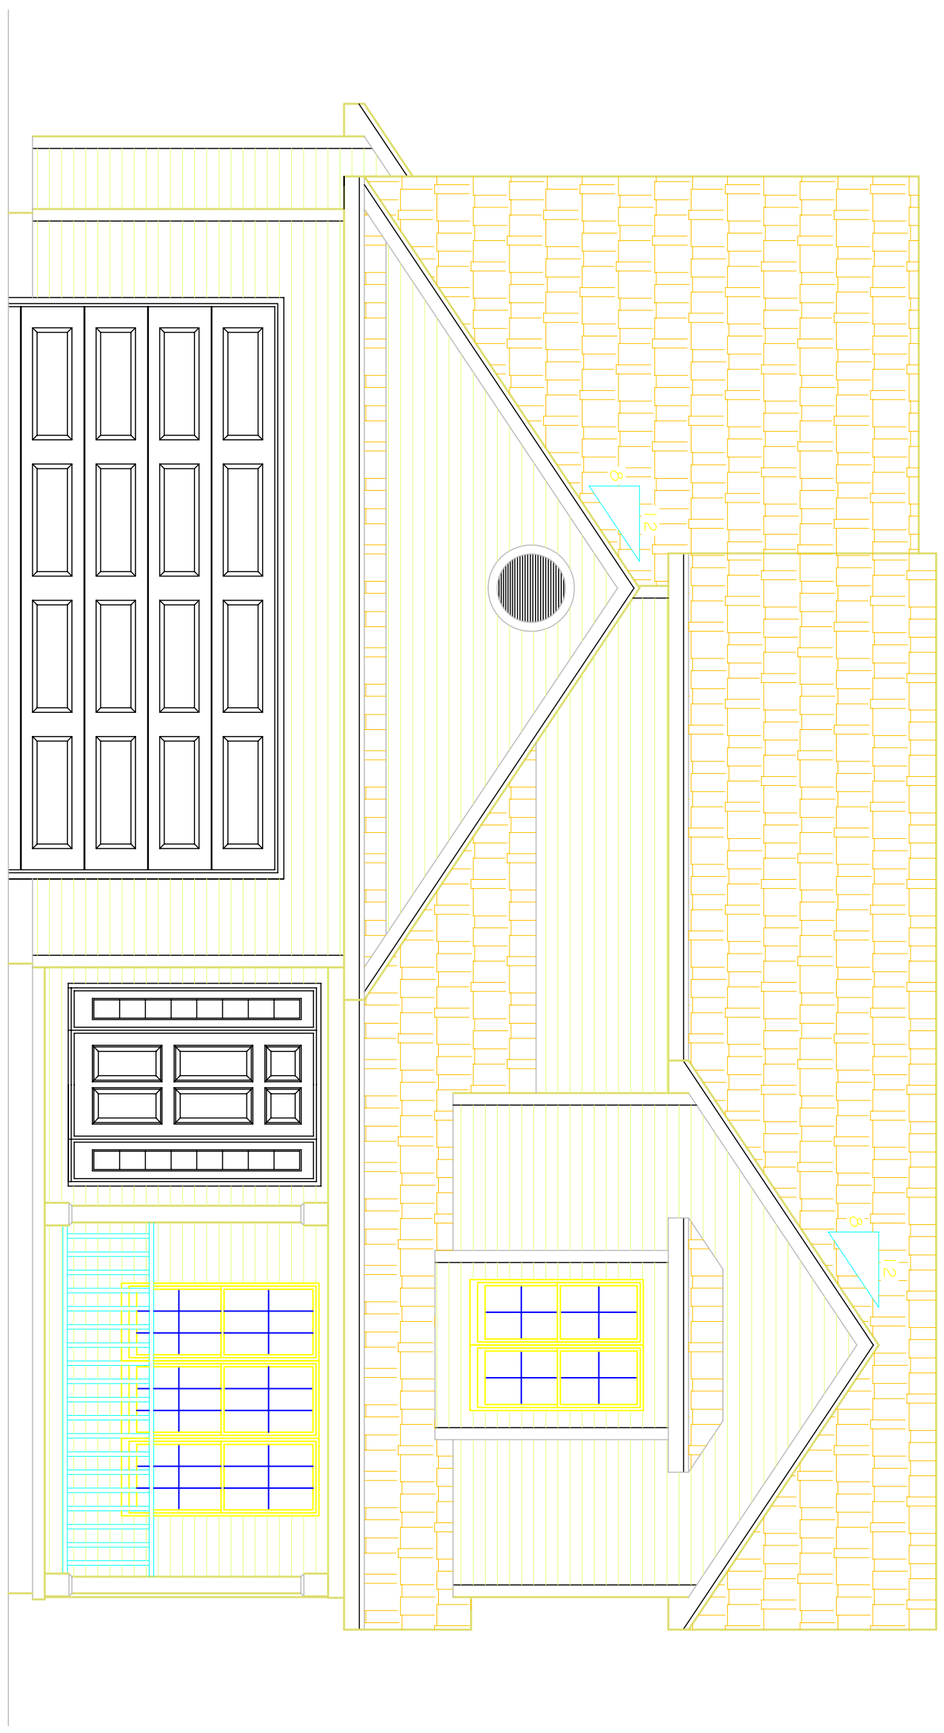

FRONT ELEVATION
SCALE: 1/4" = 1'-0"

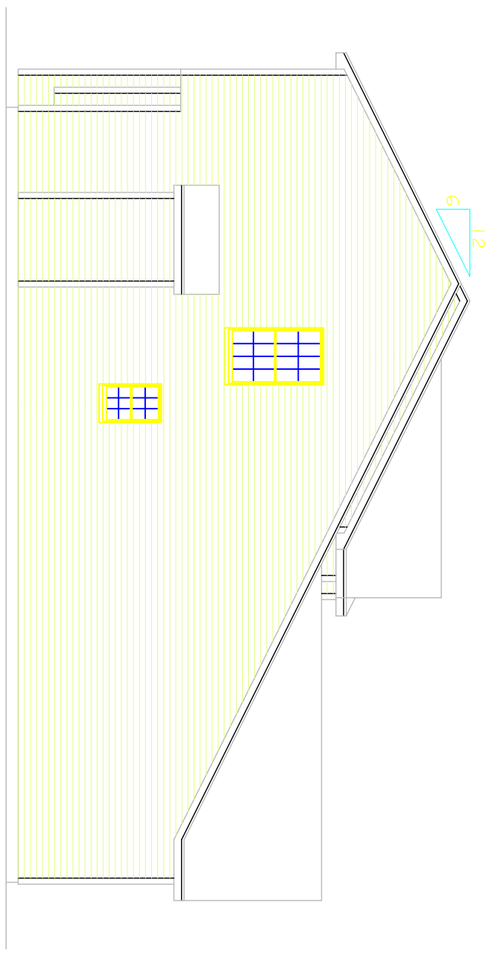

LEFT SIDE ELEVATION
SCALE: 1/8"=1'-0"

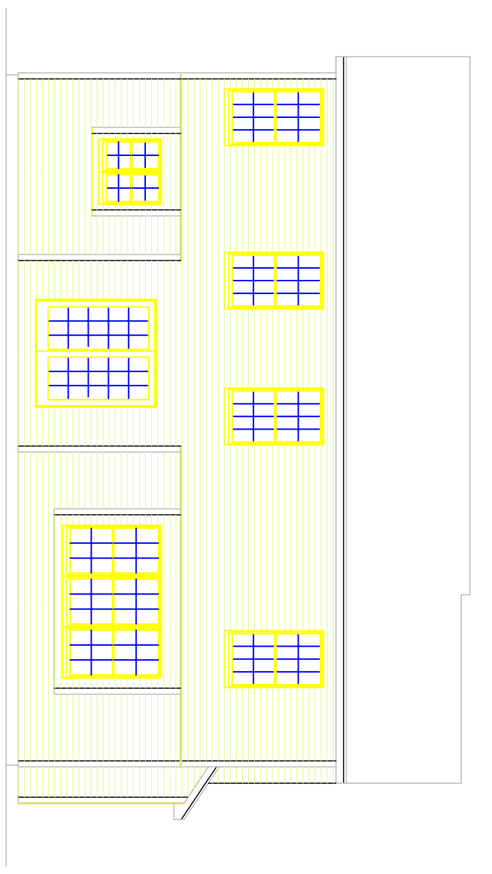

REAR ELEVATION
SCALE: 1/8"=1'-0"

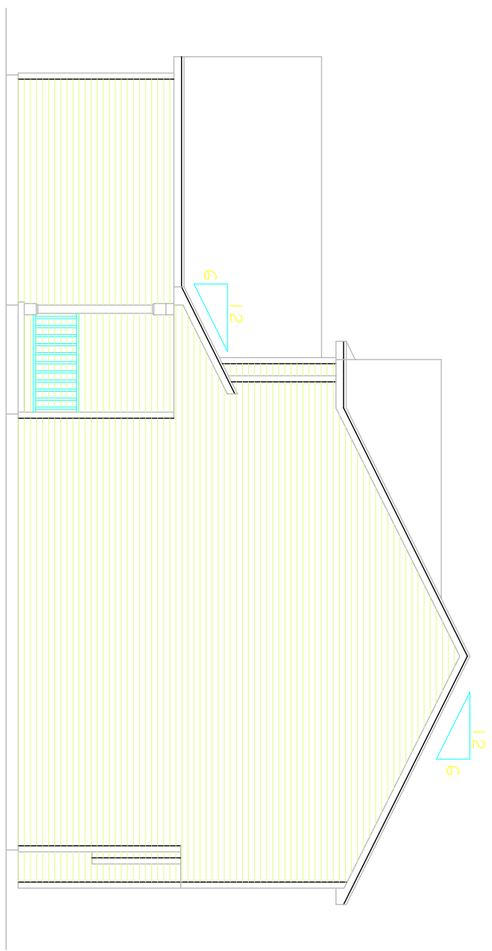

RIGHT SIDE ELEVATION
SCALE: 1/8"=1'-0"

OCONN3

O'CONNOR HOMES

DRAWING OF: ELEVATIONS	SCALE: VARIES	SHEET: 4
DATE: 11/17/05		
DRAWN BY: L.D.W.		

Hundman Lumber
601 N. COUNTRY FAIR DR.
CHAMPAIGN, ILLINOIS 61821
(217) 356-7221

—ATTENTION—
Every attempt has been made in the preparation of this plan to avoid mistakes, but we cannot guarantee against human error. It is the responsibility of the owner and/or the General Contractor to check all dimensions for the job. Caution: Always use given dimensions, never scale the drawing. All engineering of Beams & Joist Spans are the responsibility of the General Contractor.

REVISED

951 SQ. FT. LIVING AREA

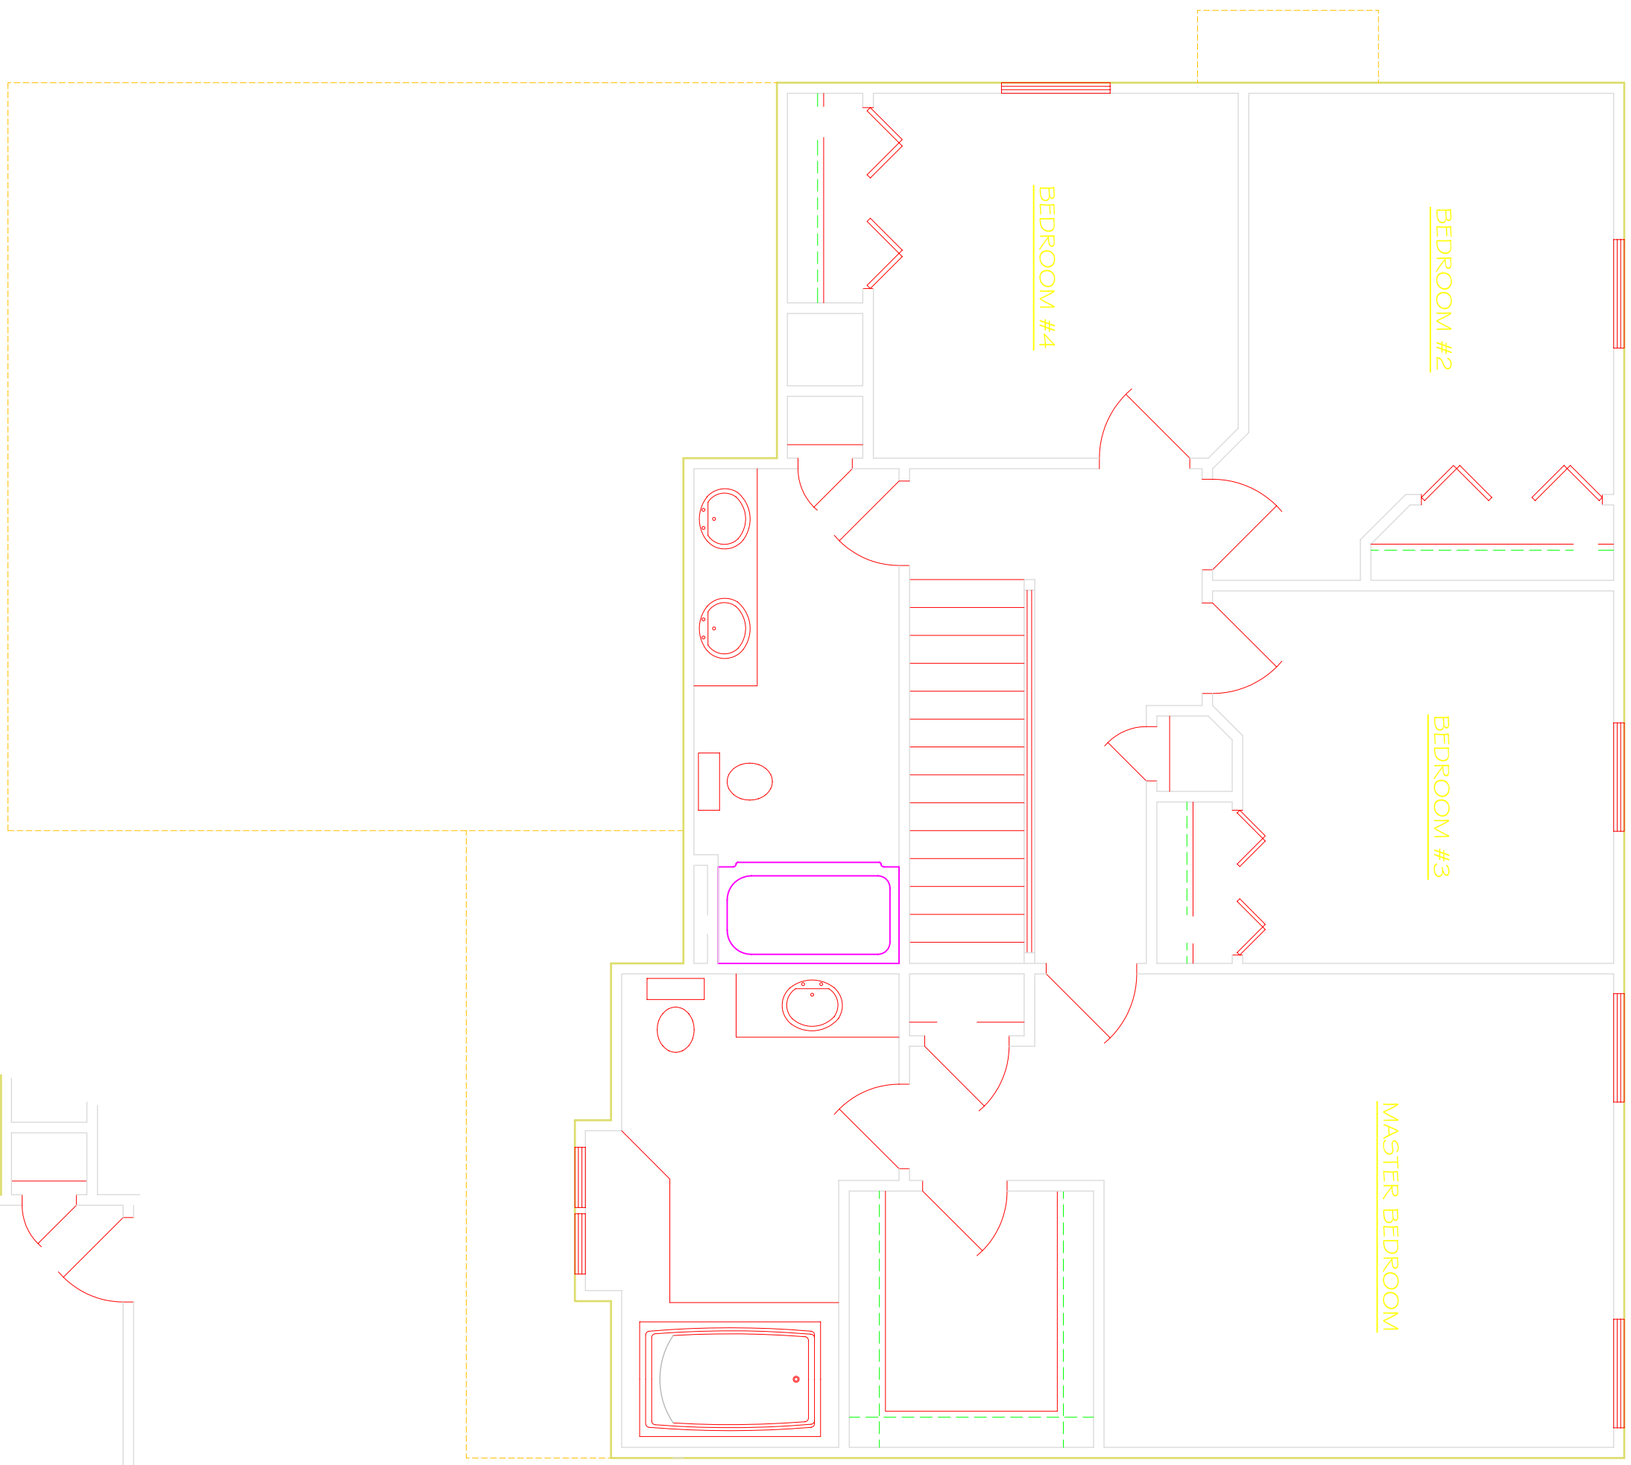

ALTERNATE BATH LAYOUTS

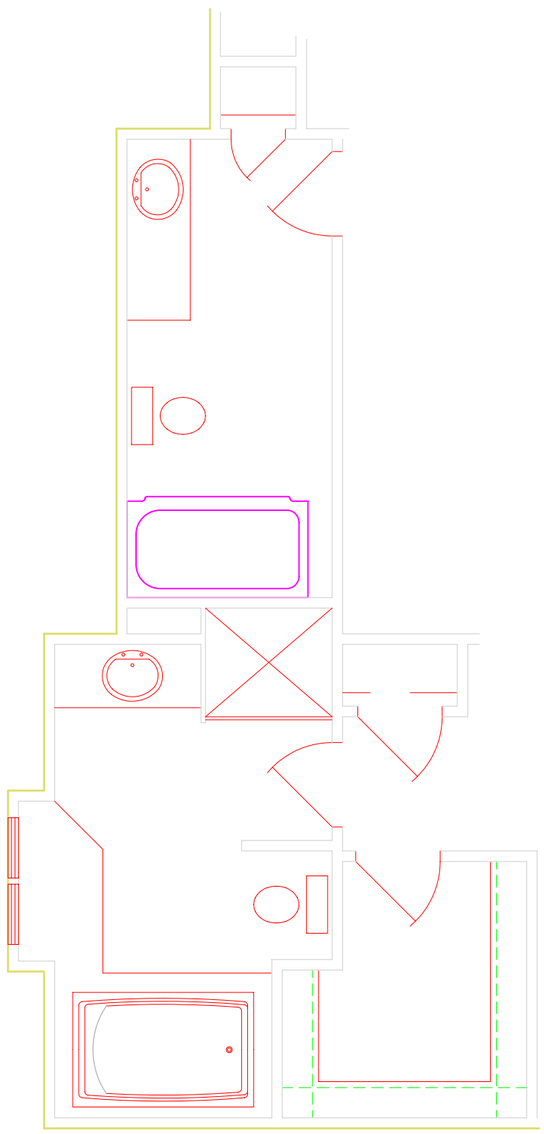

OCONN3

O'CONNOR HOMES

DRAWING OF: SECOND FLOOR PLAN	SCALE: 1/4"=1'-0"	SHEET: 3
DATE: 11/07/05		
DRAWN BY: L.D.W.		

Hundman Lumber
601 N. COUNTRY FAIR DR.
CHAMPAIGN, ILLINOIS 61821
(217) 356-7221

-ATTENTION-
Every attempt has been made in the preparation of this plan to avoid mistakes, but we cannot guarantee against human error. It is the responsibility of the owner and/or the General Contractor to check all dimensions for the job. Caution: Always use given dimensions, never scale the drawing. All engineering of Beams & Joist Spans are the responsibility of the General Contractor.

REVISED
11/15/05

881 SQ. FT. LIVING AREA

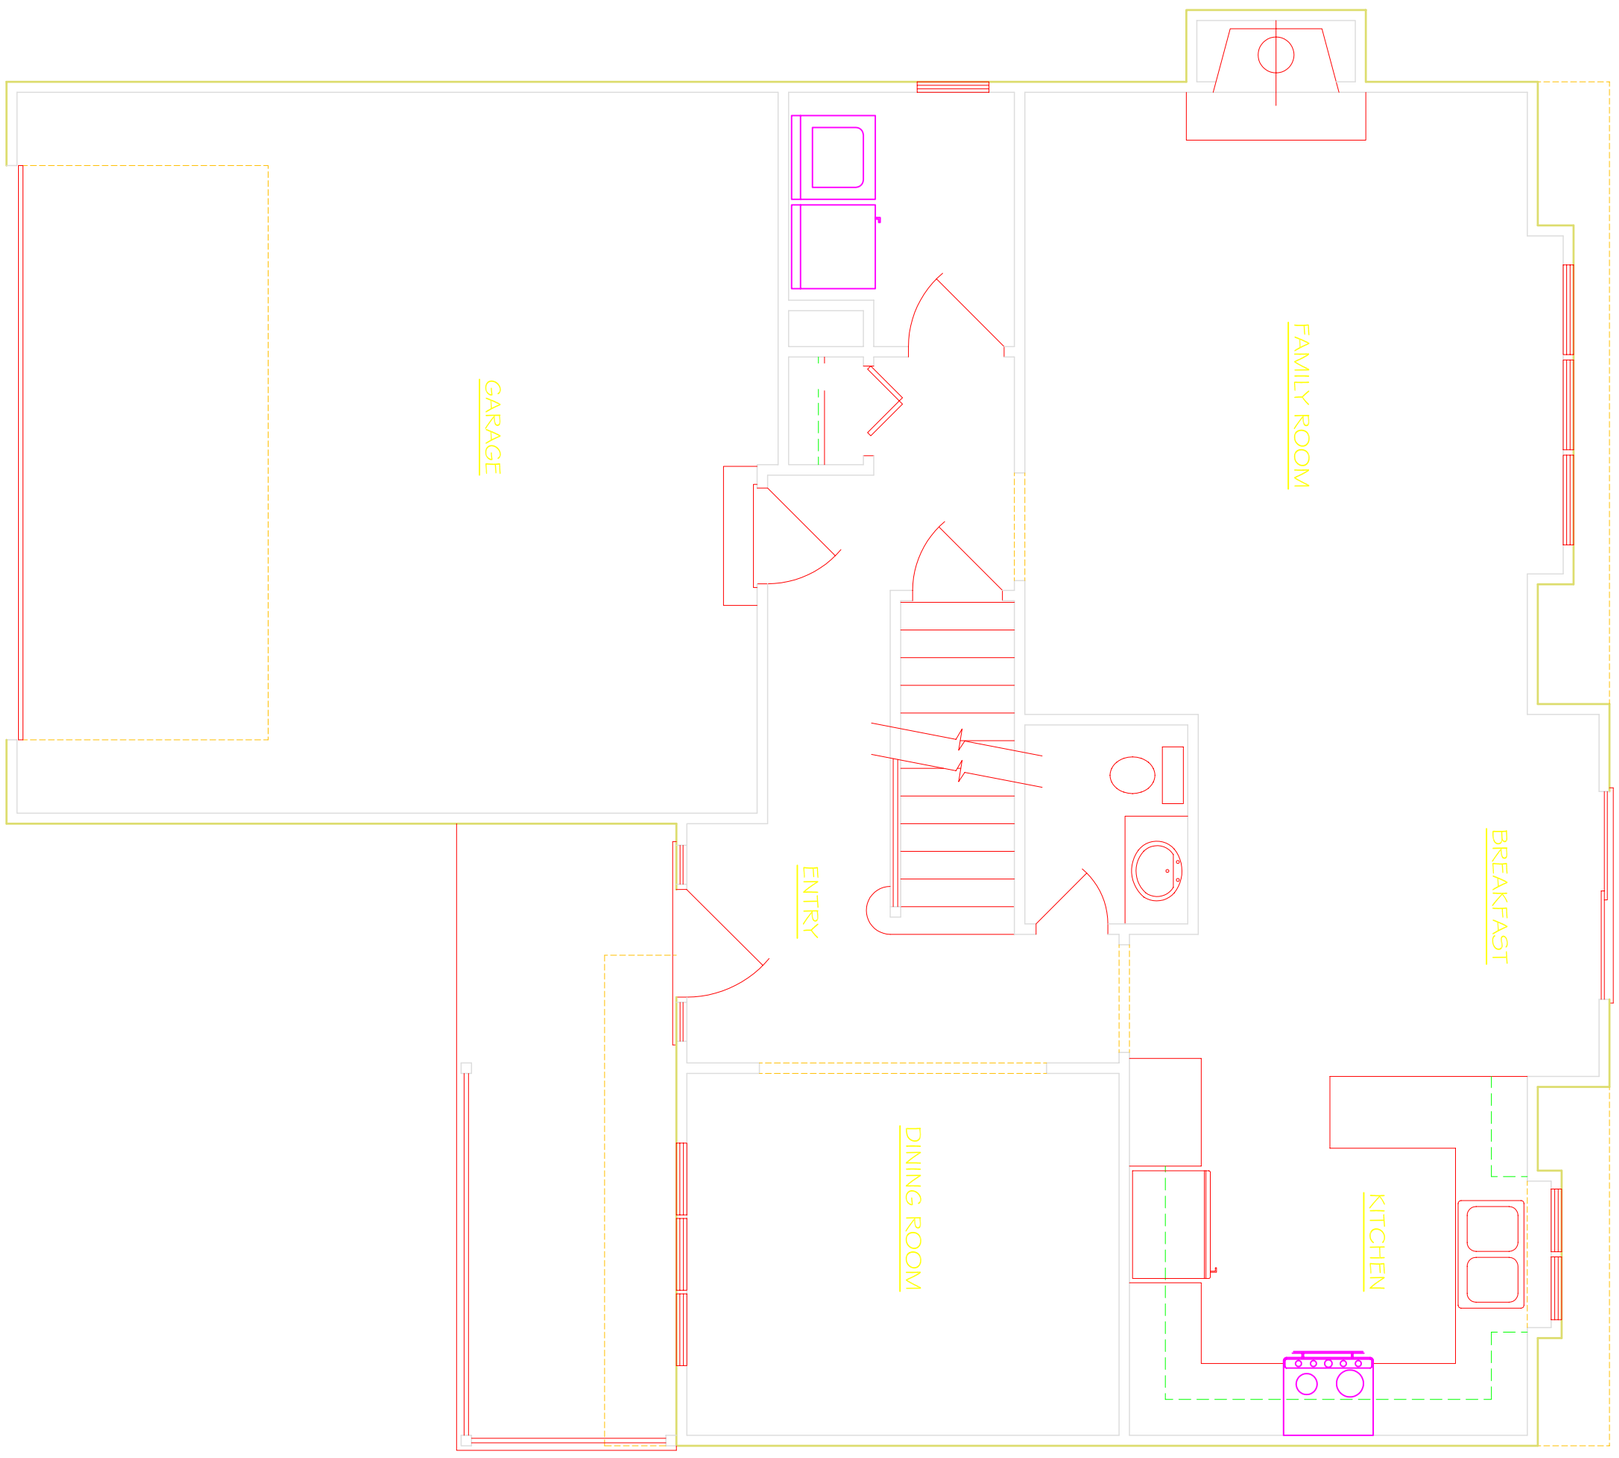

OCONN3

O'CONNOR HOMES

DRAWING OF: FIRST FLOOR PLAN	SCALE: 1/4"=1'-0"	SHEET: 2
DATE: 11/07/05		
DRAWN BY: L.D.W.		

Hundman Lumber
601 N. COUNTRY FAIR DR.
CHAMPAIGN, ILLINOIS 61821
(217) 356-7221

-ATTENTION-
Every attempt has been made in the preparation of this plan to avoid mistakes, but we cannot guarantee against human error. It is the responsibility of the owner and/or the General Contractor to check all dimensions for the job. Caution: Always use given dimensions, never scale the drawing. All engineering of Beams & Joist Spans are the responsibility of the General Contractor.

REVISED